


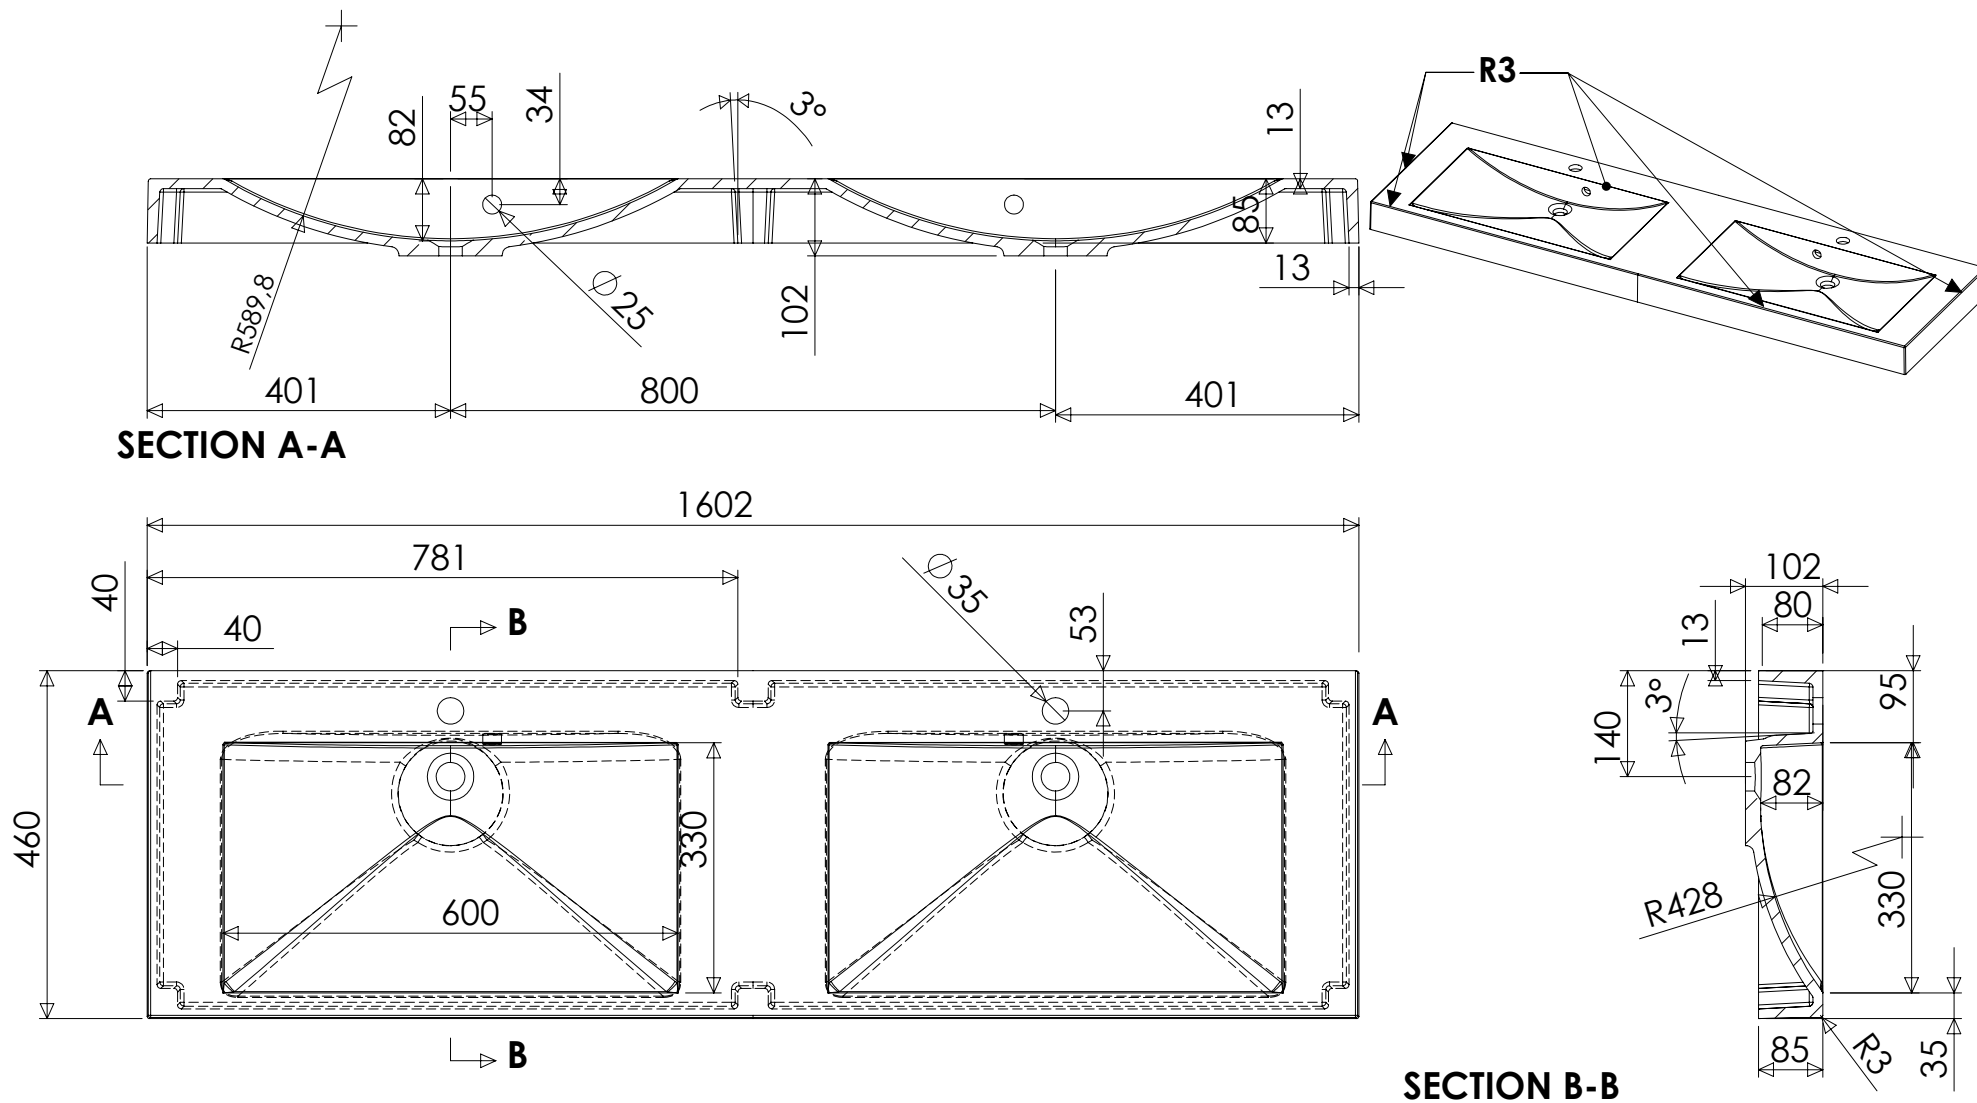

Tolerance length	+3/-0 mm	DR	DR	Skala 1:5	081222	MARMITE	1602
Tolerance length granite	+1,5/-1,5 mm					CATRINE 1602 d 6010031642xx 1602 x 460	ErsÖtter
Tolerance taphole location	+3/-3 mm						
Variation overflowhole location	+3/-3 mm						Ritning
Tolerance plane bending	+1,5/-1,5 mm						1:6